Darby Klungervik

From: Henry Brannon
Sent: Monday, May 17, 2010 4:57 PM
To: Darby Klungervik
Subject: FW: Home Information
Attachments: CB3 8-4 Williams A-2 (1).pdf; CB3 8-4 Williams F-2 (1).pdf; CB3 8-4 Williams A-1 (1).pdf

---

From: CenturyLink Customer [mailto:efick@embarqmail.com]
Sent: Monday, May 17, 2010 4:52 PM
To: Henry Brannon
Subject: Fwd: Home Information

Subject: Home Information

Ennessy,
I think we finally found the information that corresponds with HUD tag # 222367.

It is a HUD code home that was built in September of 2006.
Serial number 4771, model number CB3.
I have attached some information that might be helpful.
For future reference, the full serial number is 017-OOP-H-004771AB.

Hope this helps.

Mike Walker
Champion Home Builders, Inc.
Weiser, ID
208 549 1410 ext 246
FAX 549 0060
E-mail mwalker@championhomes.com

THE NEW CHAMPION

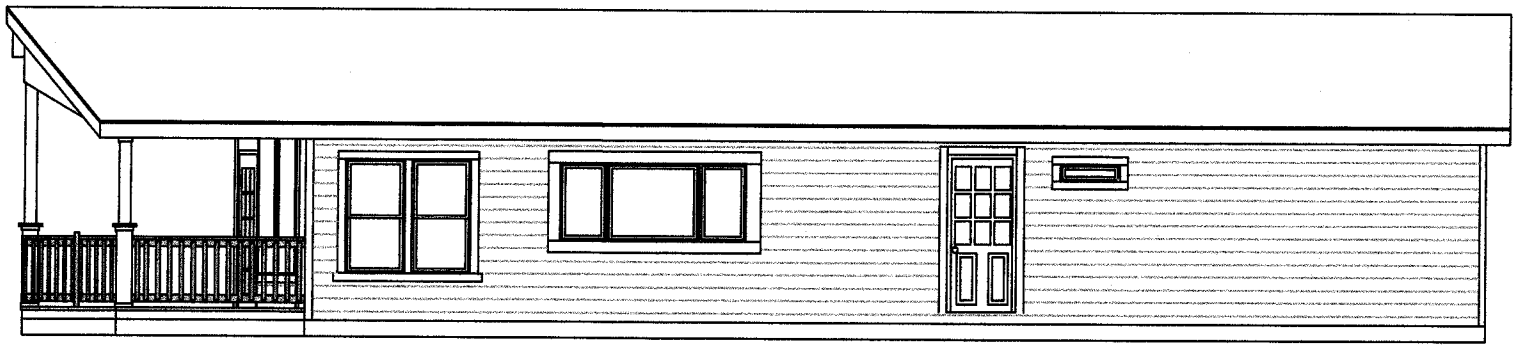

REAR ELEVATION

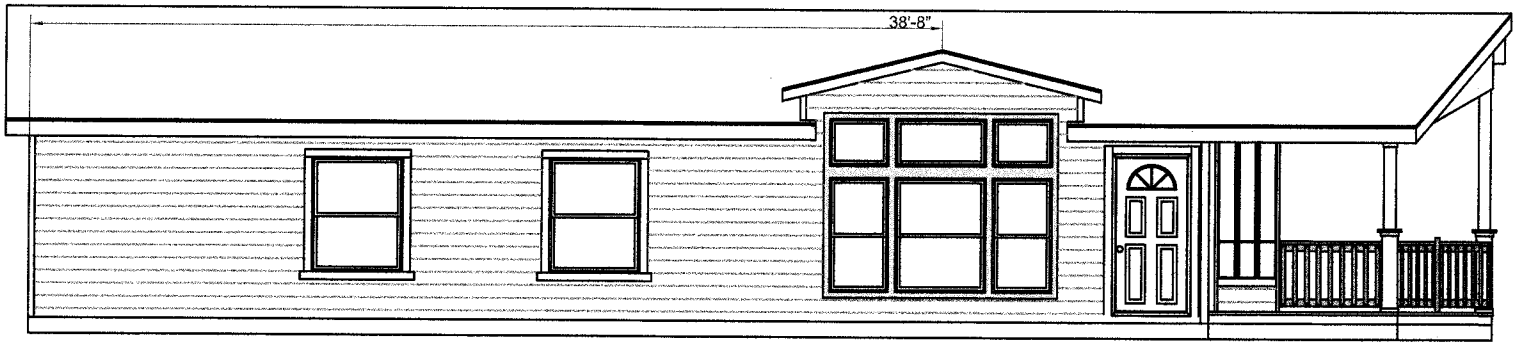

FRONT ELEVATION

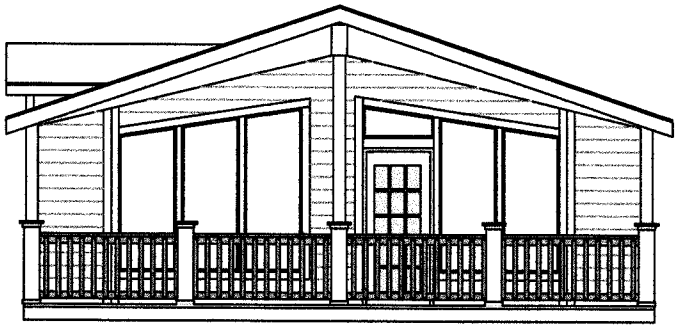

Prow End- Standard Roof Load

CHAMPION HOME BUILDERS CO.	CAPITAL SEAL	MODIFICATIONS	MODEL: 17-CB3-SR000611
Redman Home Builders			TITLE: ELEVATIONS
1442 SUNNYSIDE RD. WEISER, ID 83672			DRAWN BY: MJW DATE: 10-8-03 SCALE: 1/8" = 1'-0"

SHEET: EV-101

The Chukarberry

ULTIMATE KITCHEN

SIDE WALL HEIGHT = 90" MAX.
See applicable DAPIA package sections for typical water and gas line schematics
STANDARD GLAZING: 246.55 SQ. FT.
Duct capacity = 41.5 BTU/Hr.

Final
for
Production!!

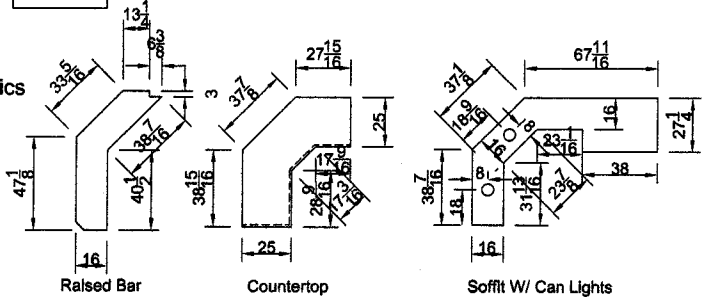

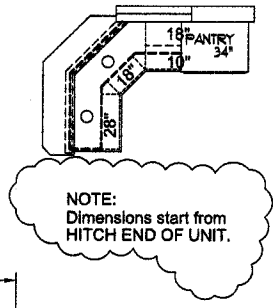

NOTE:
Dimensions start from
HITCH END OF UNIT.

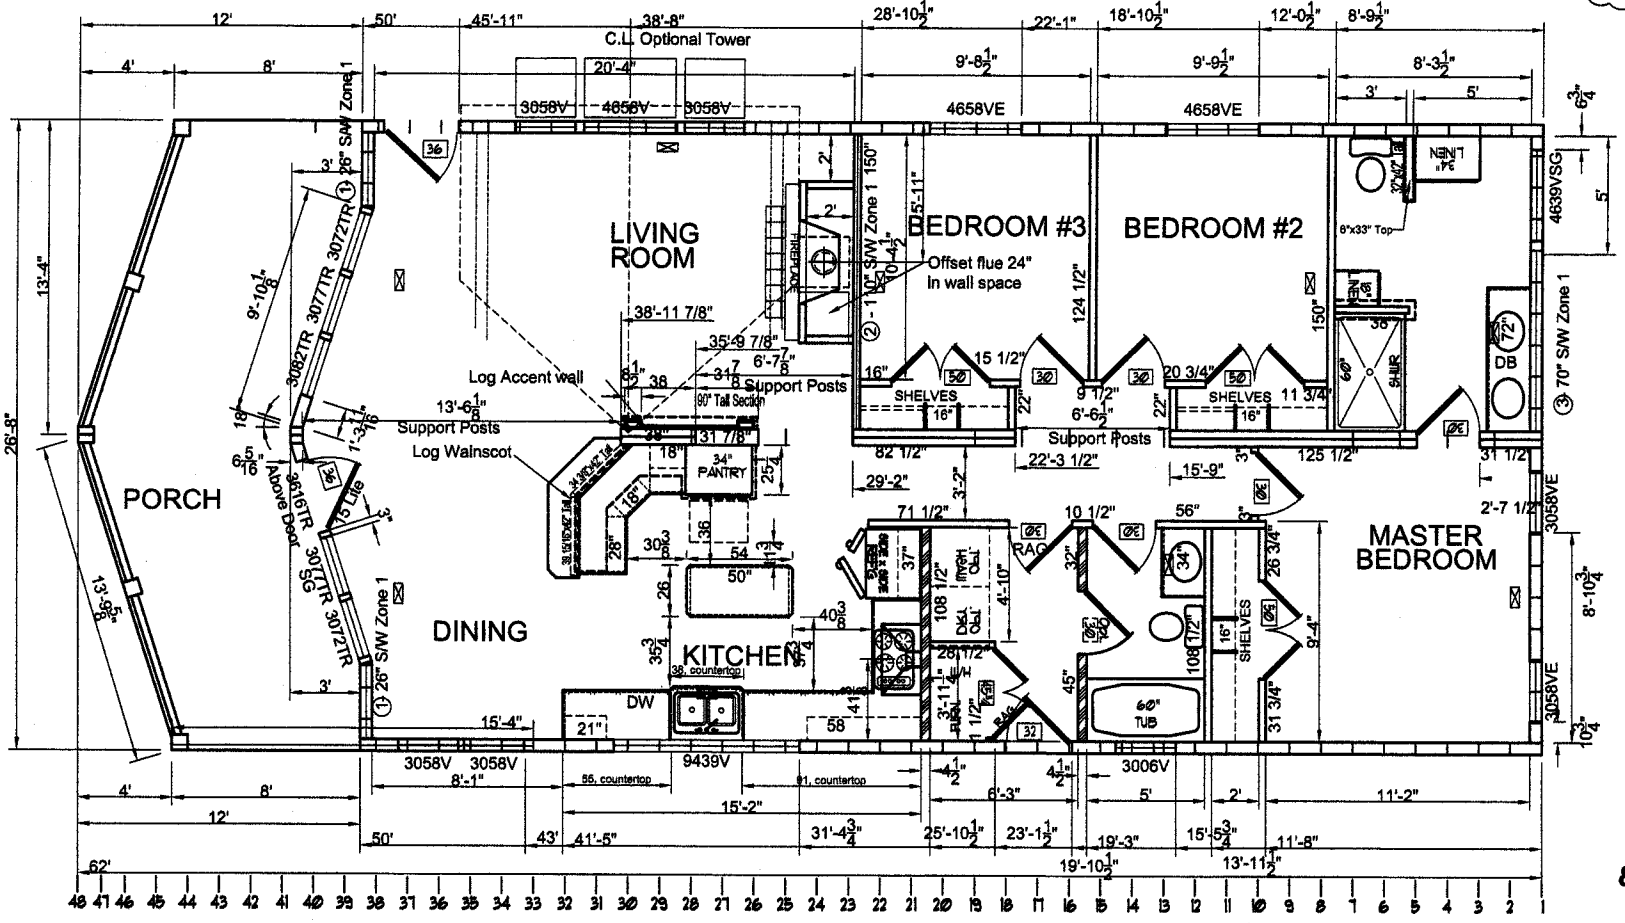

8-4 Williams/ Shane
#2096-1

CHAMPION HOME BUILDERS CO.	DAPIA SEAL	MODIFICATIONS	MODEL: 17-CB3-SR000611
Redman Home Builders			TITLE: FLOOR PLAN
1442 SUNNYSIDE RD. WEISER, ID 83672			DRAWN BY: MJW / DATE: 10-8-03
			SCALE: 1/8" = 1'-0"
			SHEET: A-101
			The Chukarberry

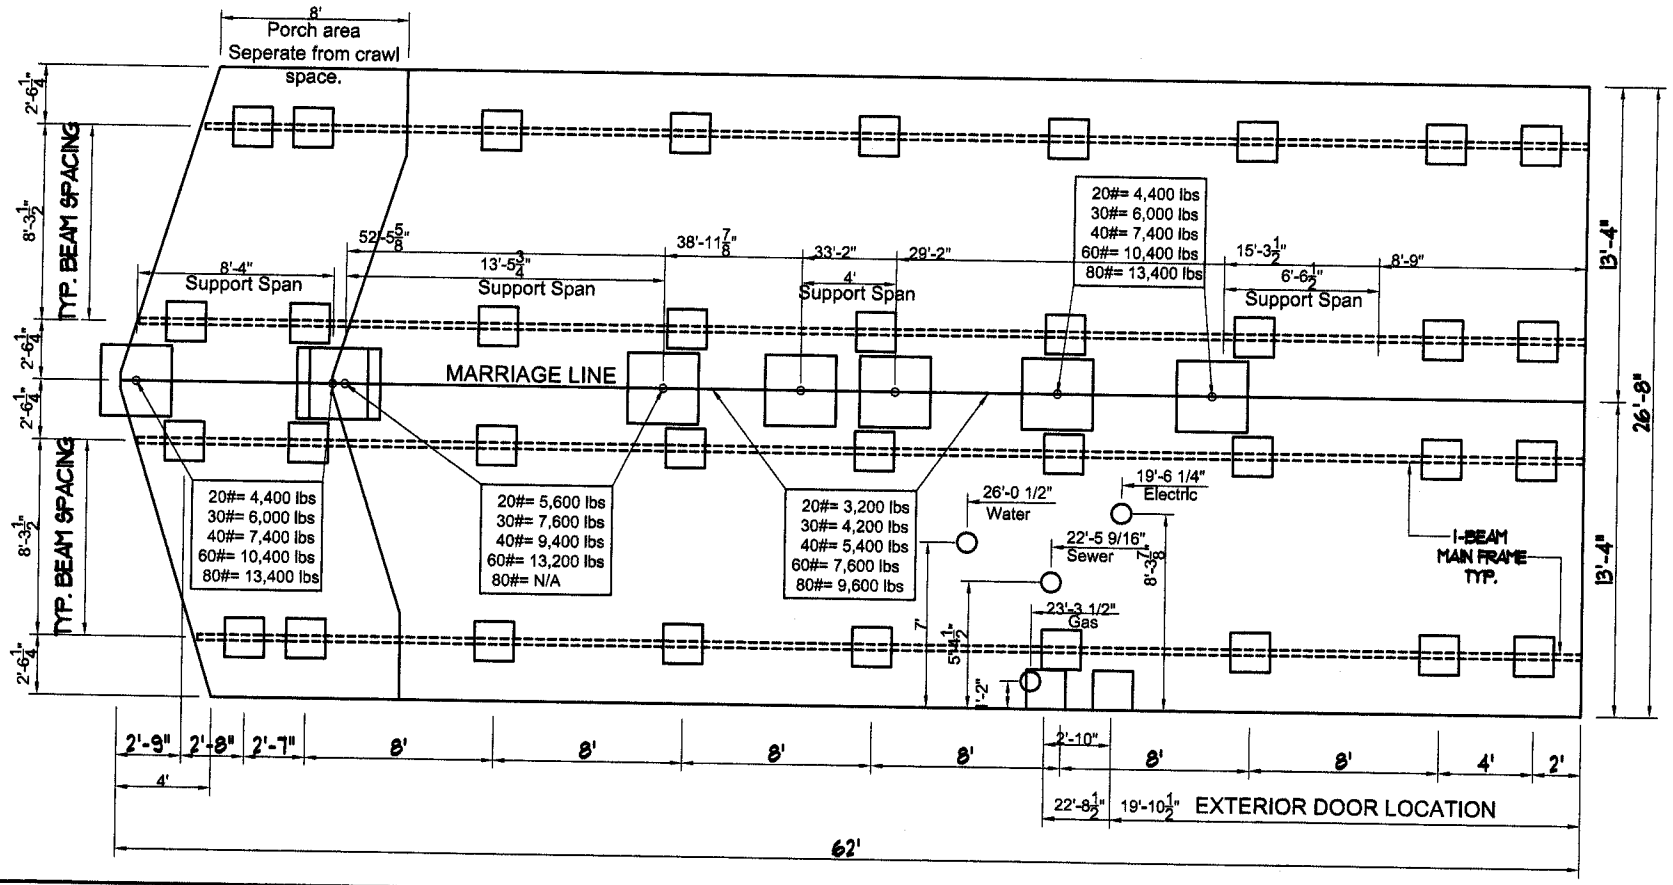

Champion HOME BUILDERS CO.

Redman Home Builders

1442 SUNNYSIDE RD. WEISER, ID 83672

DAPIA SEAL

MODIFICATIONS

MODEL: 17-CB3-SR000611

TITLE: SERVICE ENTRANCE PLAN

DRAWN BY: MJW

DATE: 10-8-03

SCALE: 1/8" = 1'-0"

SHEET: S-101

The Chukarberry