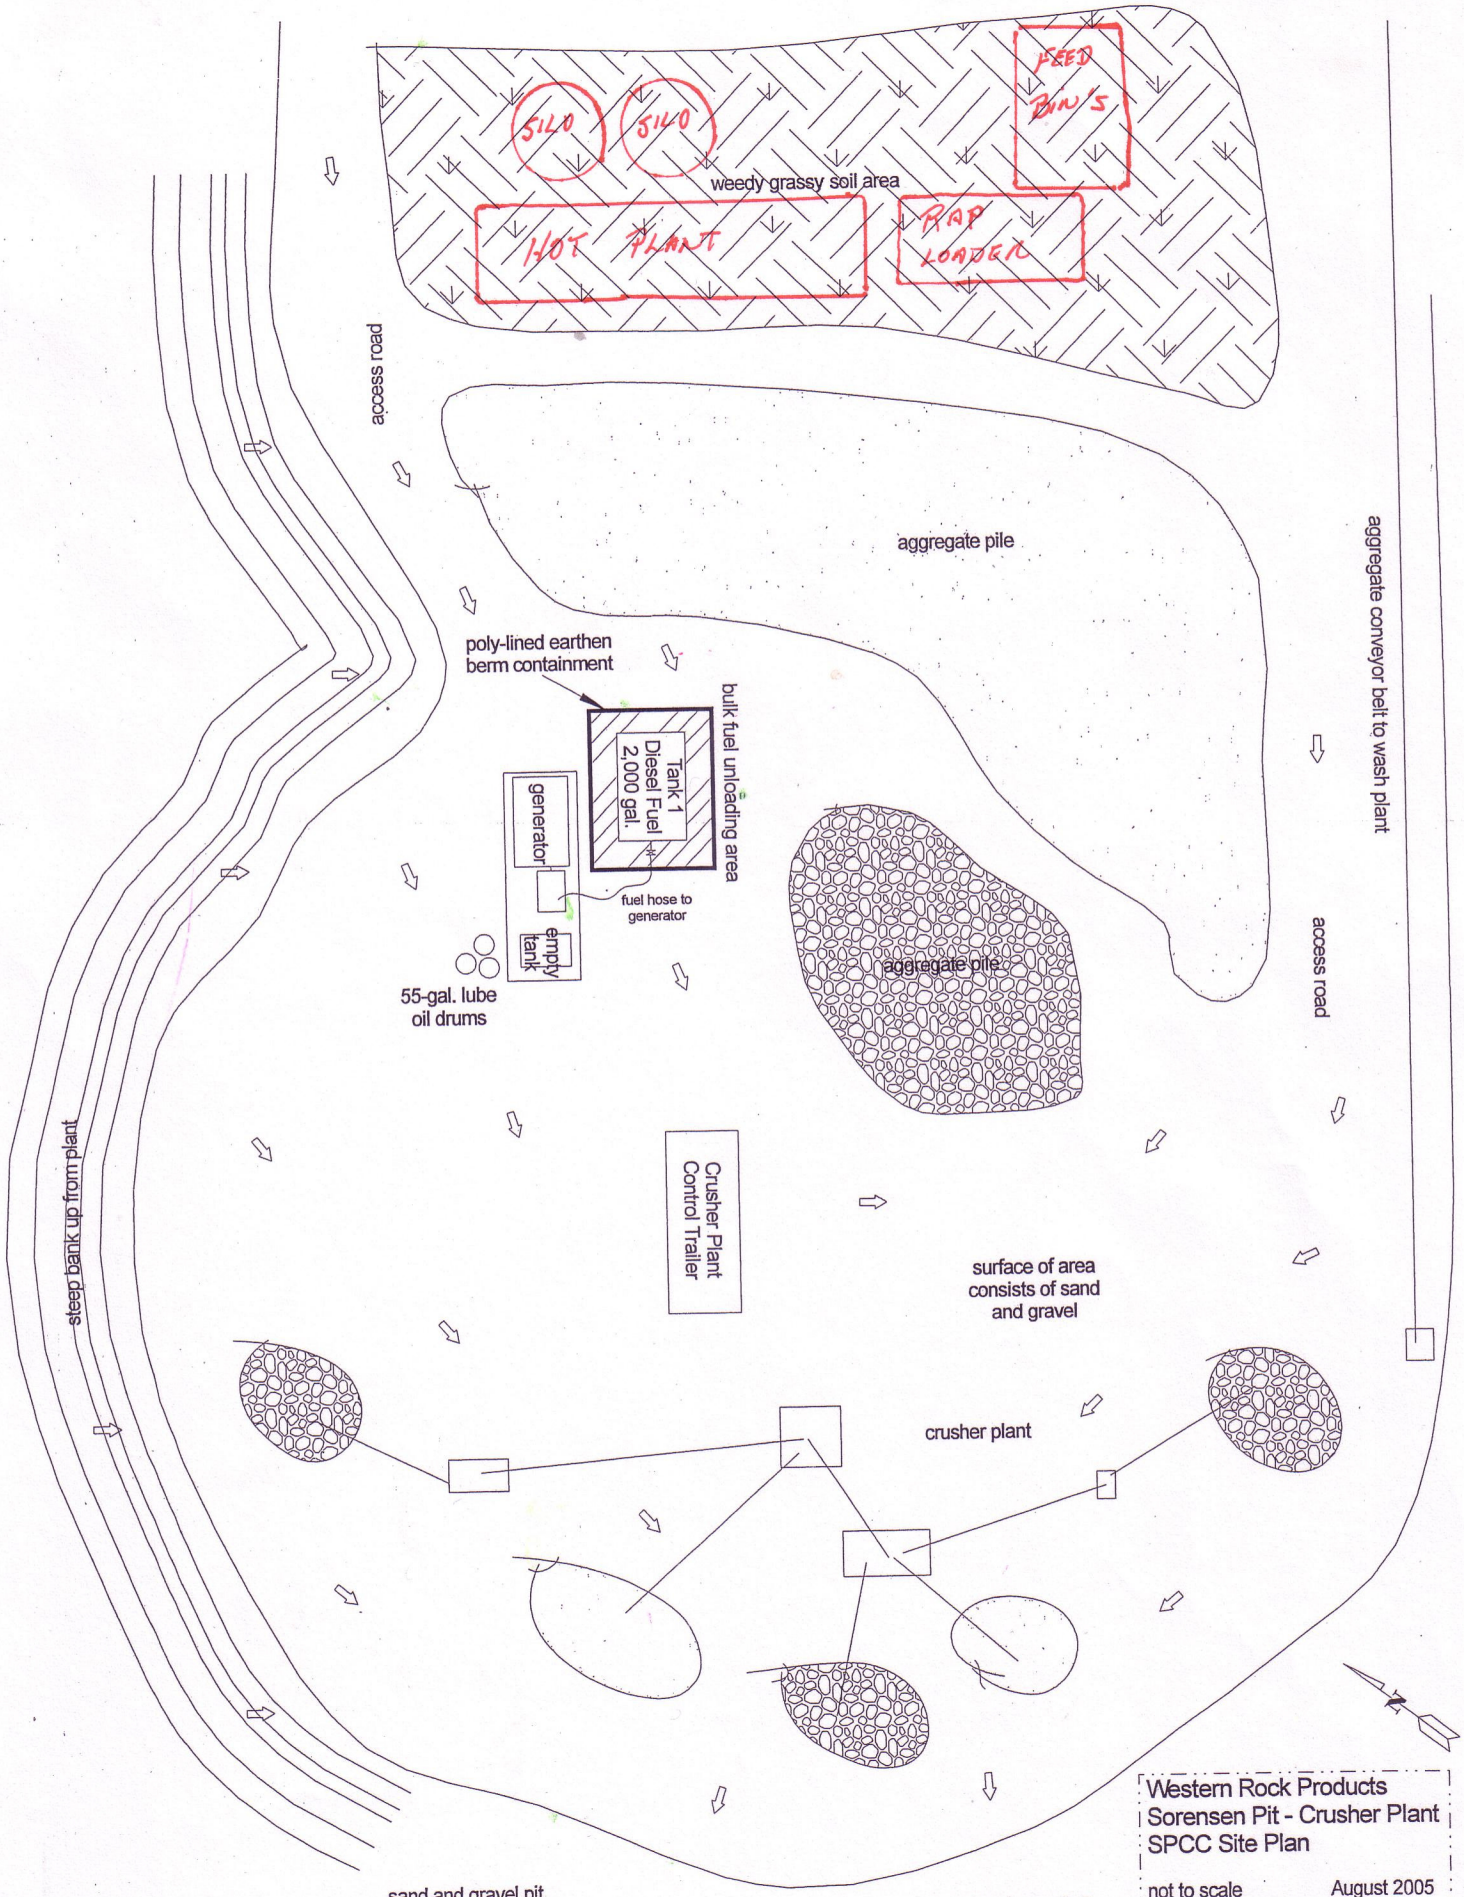
SILO
SILO
FEED BIN'S
weedy grassy soil area
HOT PLANT
RAP LOADER
access road
aggregate pile
aggregate conveyor belt to wash plant
poly-lined earthen berm containment
bulk fuel unloading area
Tank 1 Diesel Fuel 2,000 gal.
generator
fuel hose to generator
empty tank
55-gal. lube oil drums
aggregate pile
access road
Crusher Plant Control Trailer
surface of area consists of sand and gravel
steep bank up from plant
crusher plant
sand and gravel pit
sand and gravel pit
Western Rock Products
Sorensen Pit - Crusher Plant
SPCC Site Plan
not to scale
August 2005
Drainage Direction:

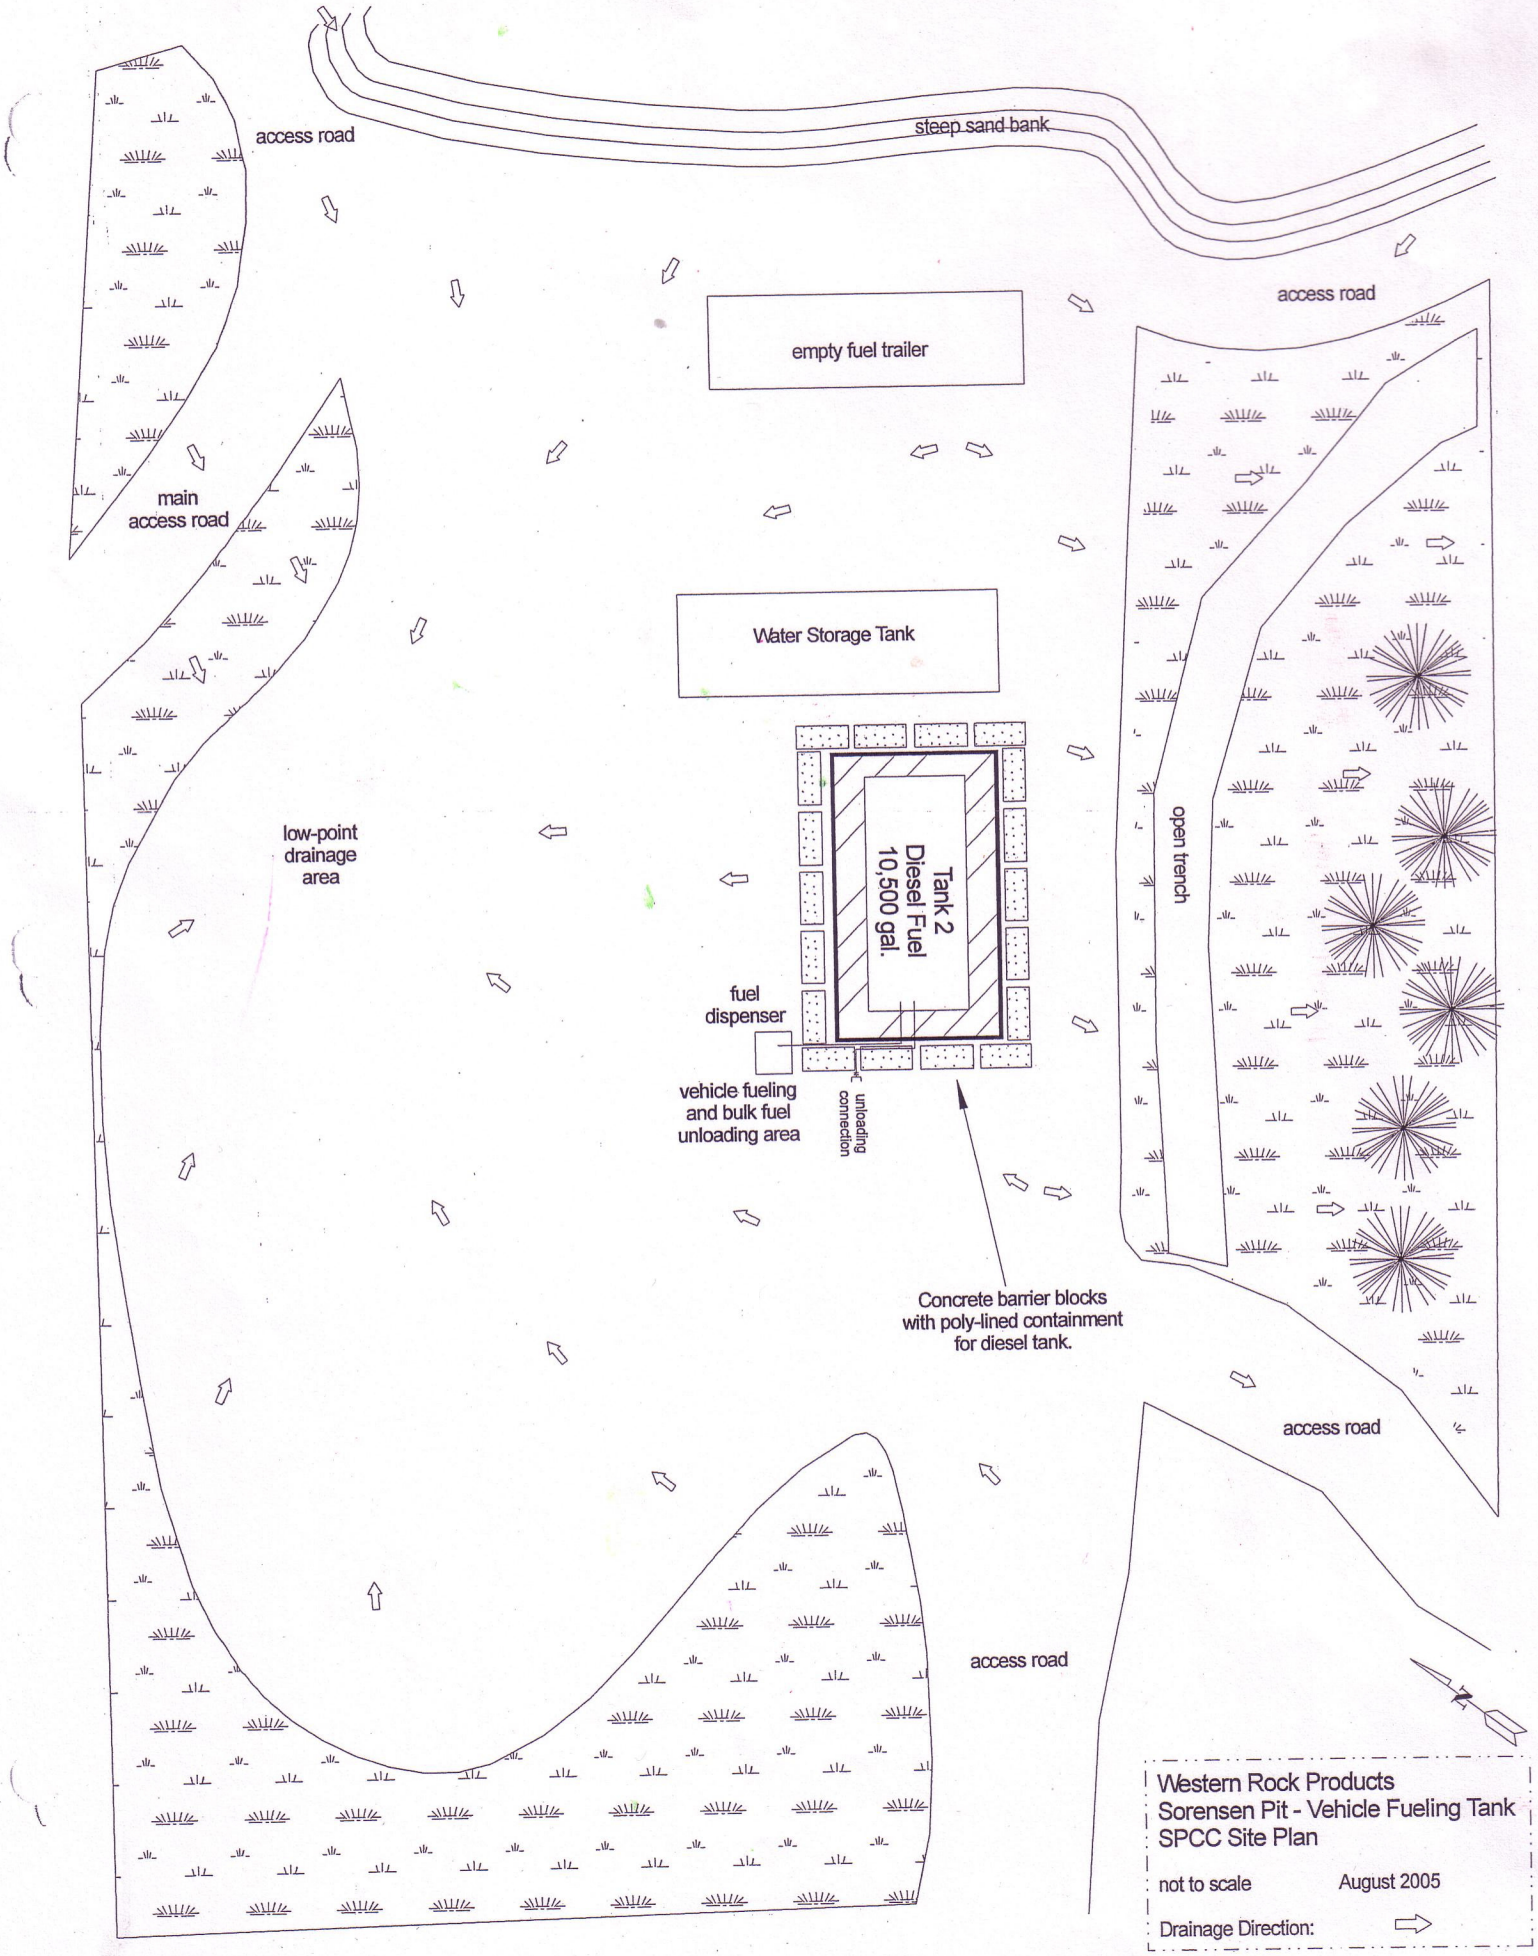
steep sand bank
access road
access road
empty fuel trailer
main
access road
Water Storage Tank
low-point
drainage
area
Tank 2
Diesel Fuel
10,500 gal.
open trench
fuel
dispenser
vehicle fueling
and bulk fuel
unloading area
unloading
connection
Concrete barrier blocks
with poly-lined containment
for diesel tank.
access road
access road
Western Rock Products
Sorensen Pit - Vehicle Fueling Tank
SPCC Site Plan
not to scale
August 2005
Drainage Direction:

Washington County, Utah Interactive Map

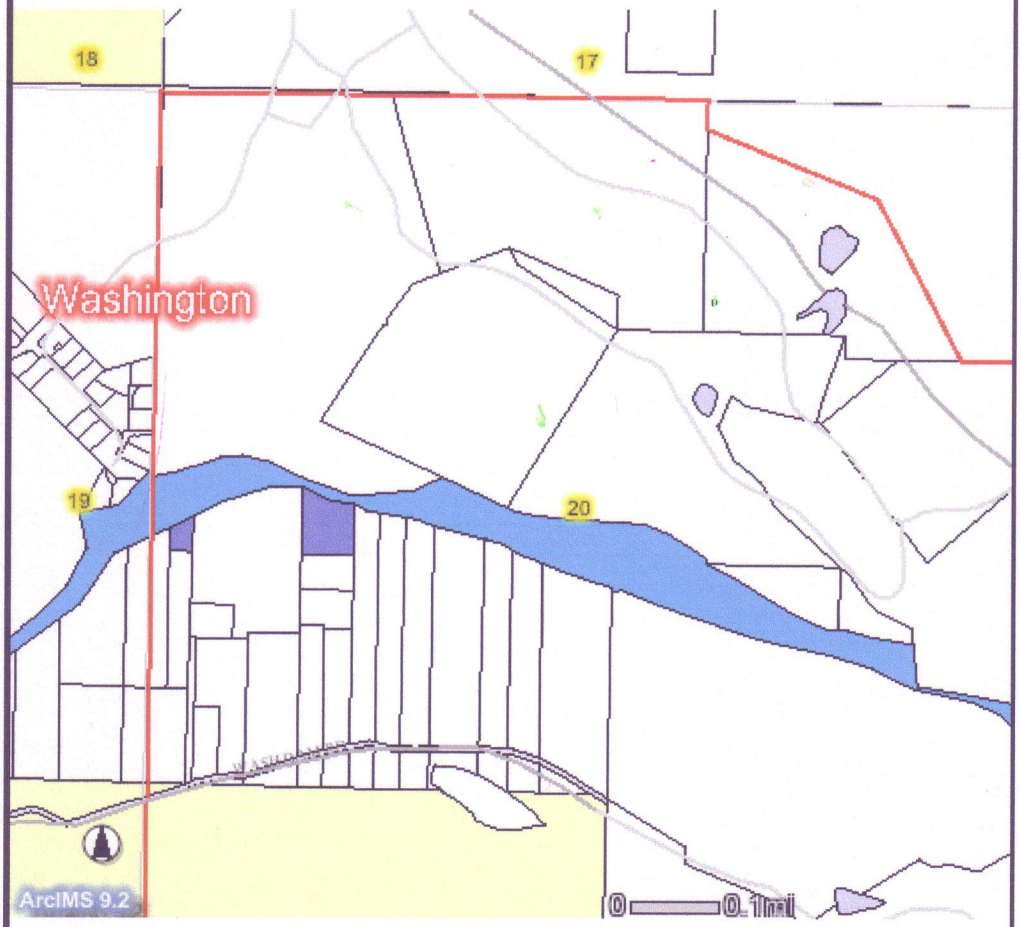

truck exit from plant
Crusher
agg piles
Proposes hot plant locatio
Virgin River