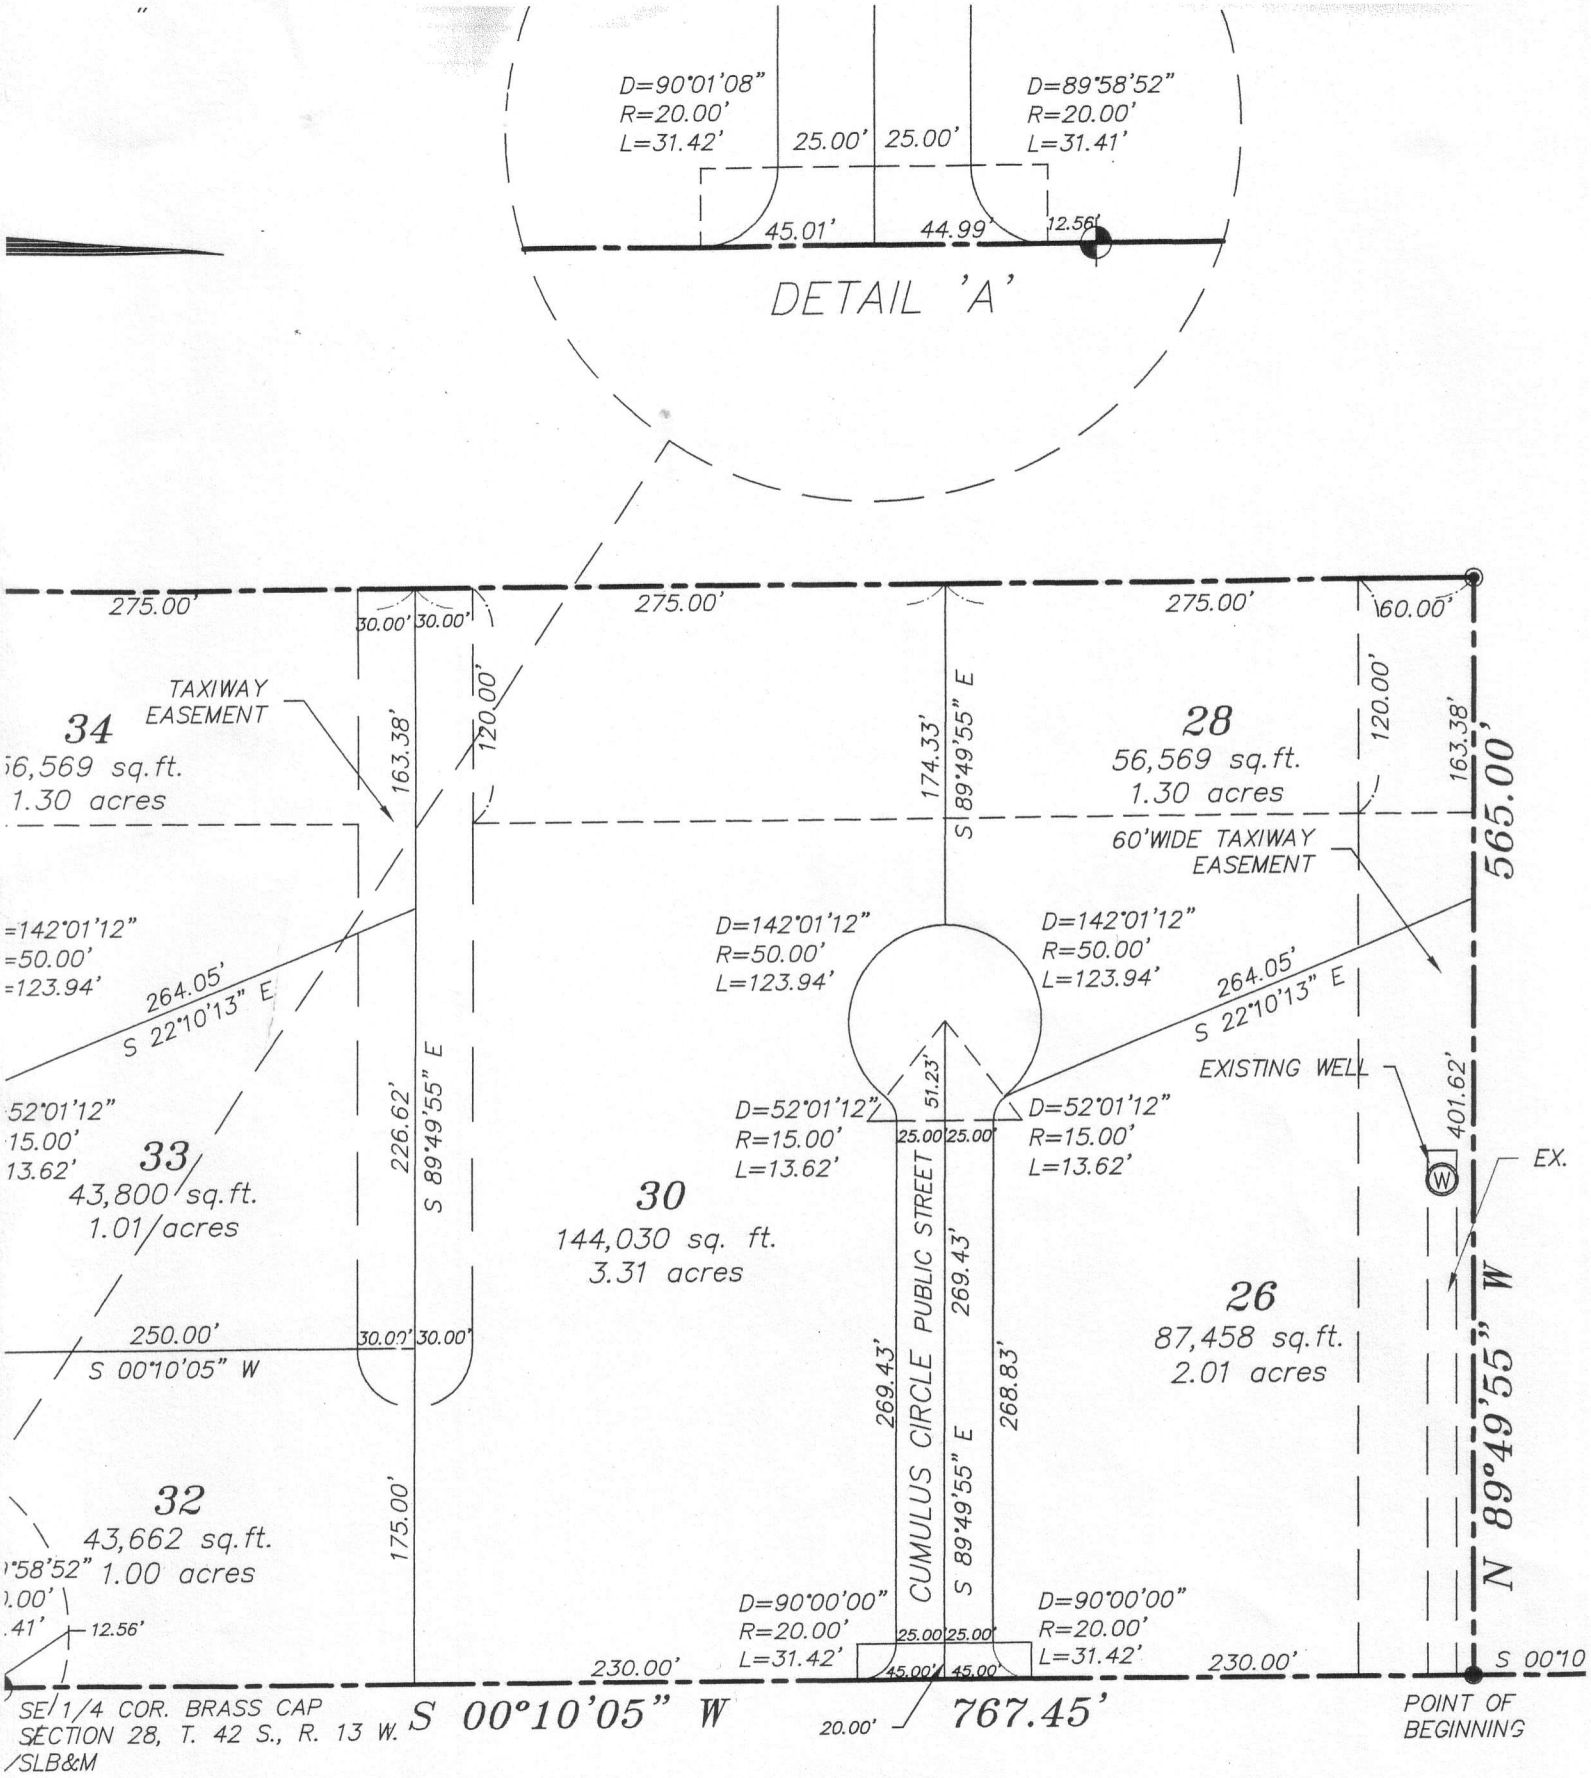

SECTION LINE BASIS OF BEARING

LIMITED LIABILITY COMPANY ACKNOWLE

IBED
TO

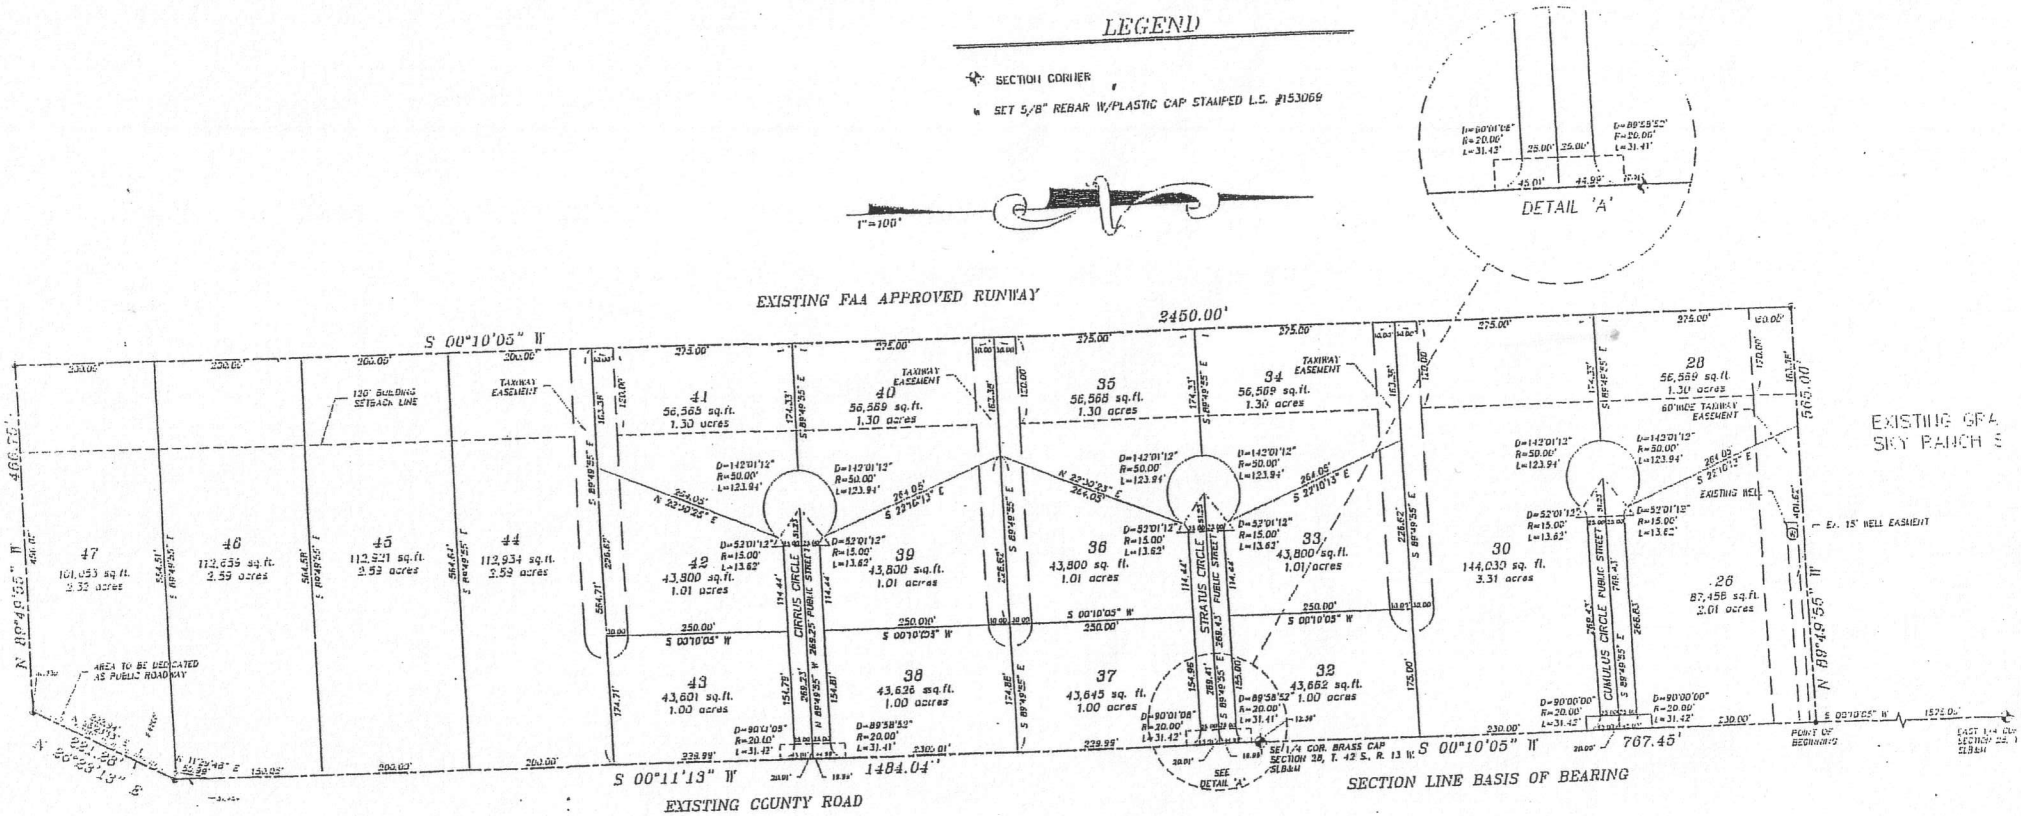
LEGEND
SECTION CORNER
SET 5/8" REBAR W/PLASTIC CAP STAMPED L.S. #153069
1"=100'
DETAIL 'A'
EXISTING FAA APPROVED RUNWAY
2450.00'
S 00°10'05" W
N 89°49'55" W
466.75'
565.00'
S 00°11'13" W
1484.04'
S 00°10'05" W
767.45'
EXISTING COUNTY ROAD
SECTION LINE BASIS OF BEARING
CIRRUS CIRCLE
STRATUS CIRCLE
CUMULUS CIRCLE
PUBLIC STREET
TAXIWAY EASEMENT
120' BUILDING SETBACK LINE
60' WIDE TAXIWAY EASEMENT
AREA TO BE DEDICATED AS PUBLIC ROADWAY
EXISTING WELL
Ex. 15' WELL EASMENT
POINT OF BEGINNING
SEE DETAIL 'A'
SET 1/4 COR. BRASS CAP SECTION 28, T. 42 S., R. 13 W. SLB&M
EXISTING GRA
SKY RANCH S
41 56,565 sq.ft. 1.30 acres
40 56,569 sq.ft. 1.30 acres
35 56,568 sq.ft. 1.30 acres
34 56,569 sq.ft. 1.30 acres
28 56,569 sq.ft. 1.30 acres
47 101,053 sq.ft. 2.32 acres
46 112,659 sq.ft. 2.59 acres
45 112,921 sq.ft. 2.59 acres
44 112,934 sq.ft. 2.59 acres
42 43,800 sq.ft. 1.01 acres
39 43,800 sq.ft. 1.01 acres
36 43,800 sq. ft. 1.01 acres
33 43,800 sq.ft. 1.01 acres
30 144,030 sq. ft. 3.31 acres
26 87,458 sq.ft. 2.01 acres
43 43,601 sq.ft. 1.00 acres
38 43,626 sq.ft. 1.00 acres
37 43,645 sq. ft. 1.00 acres
32 43,662 sq.ft. 1.00 acres